


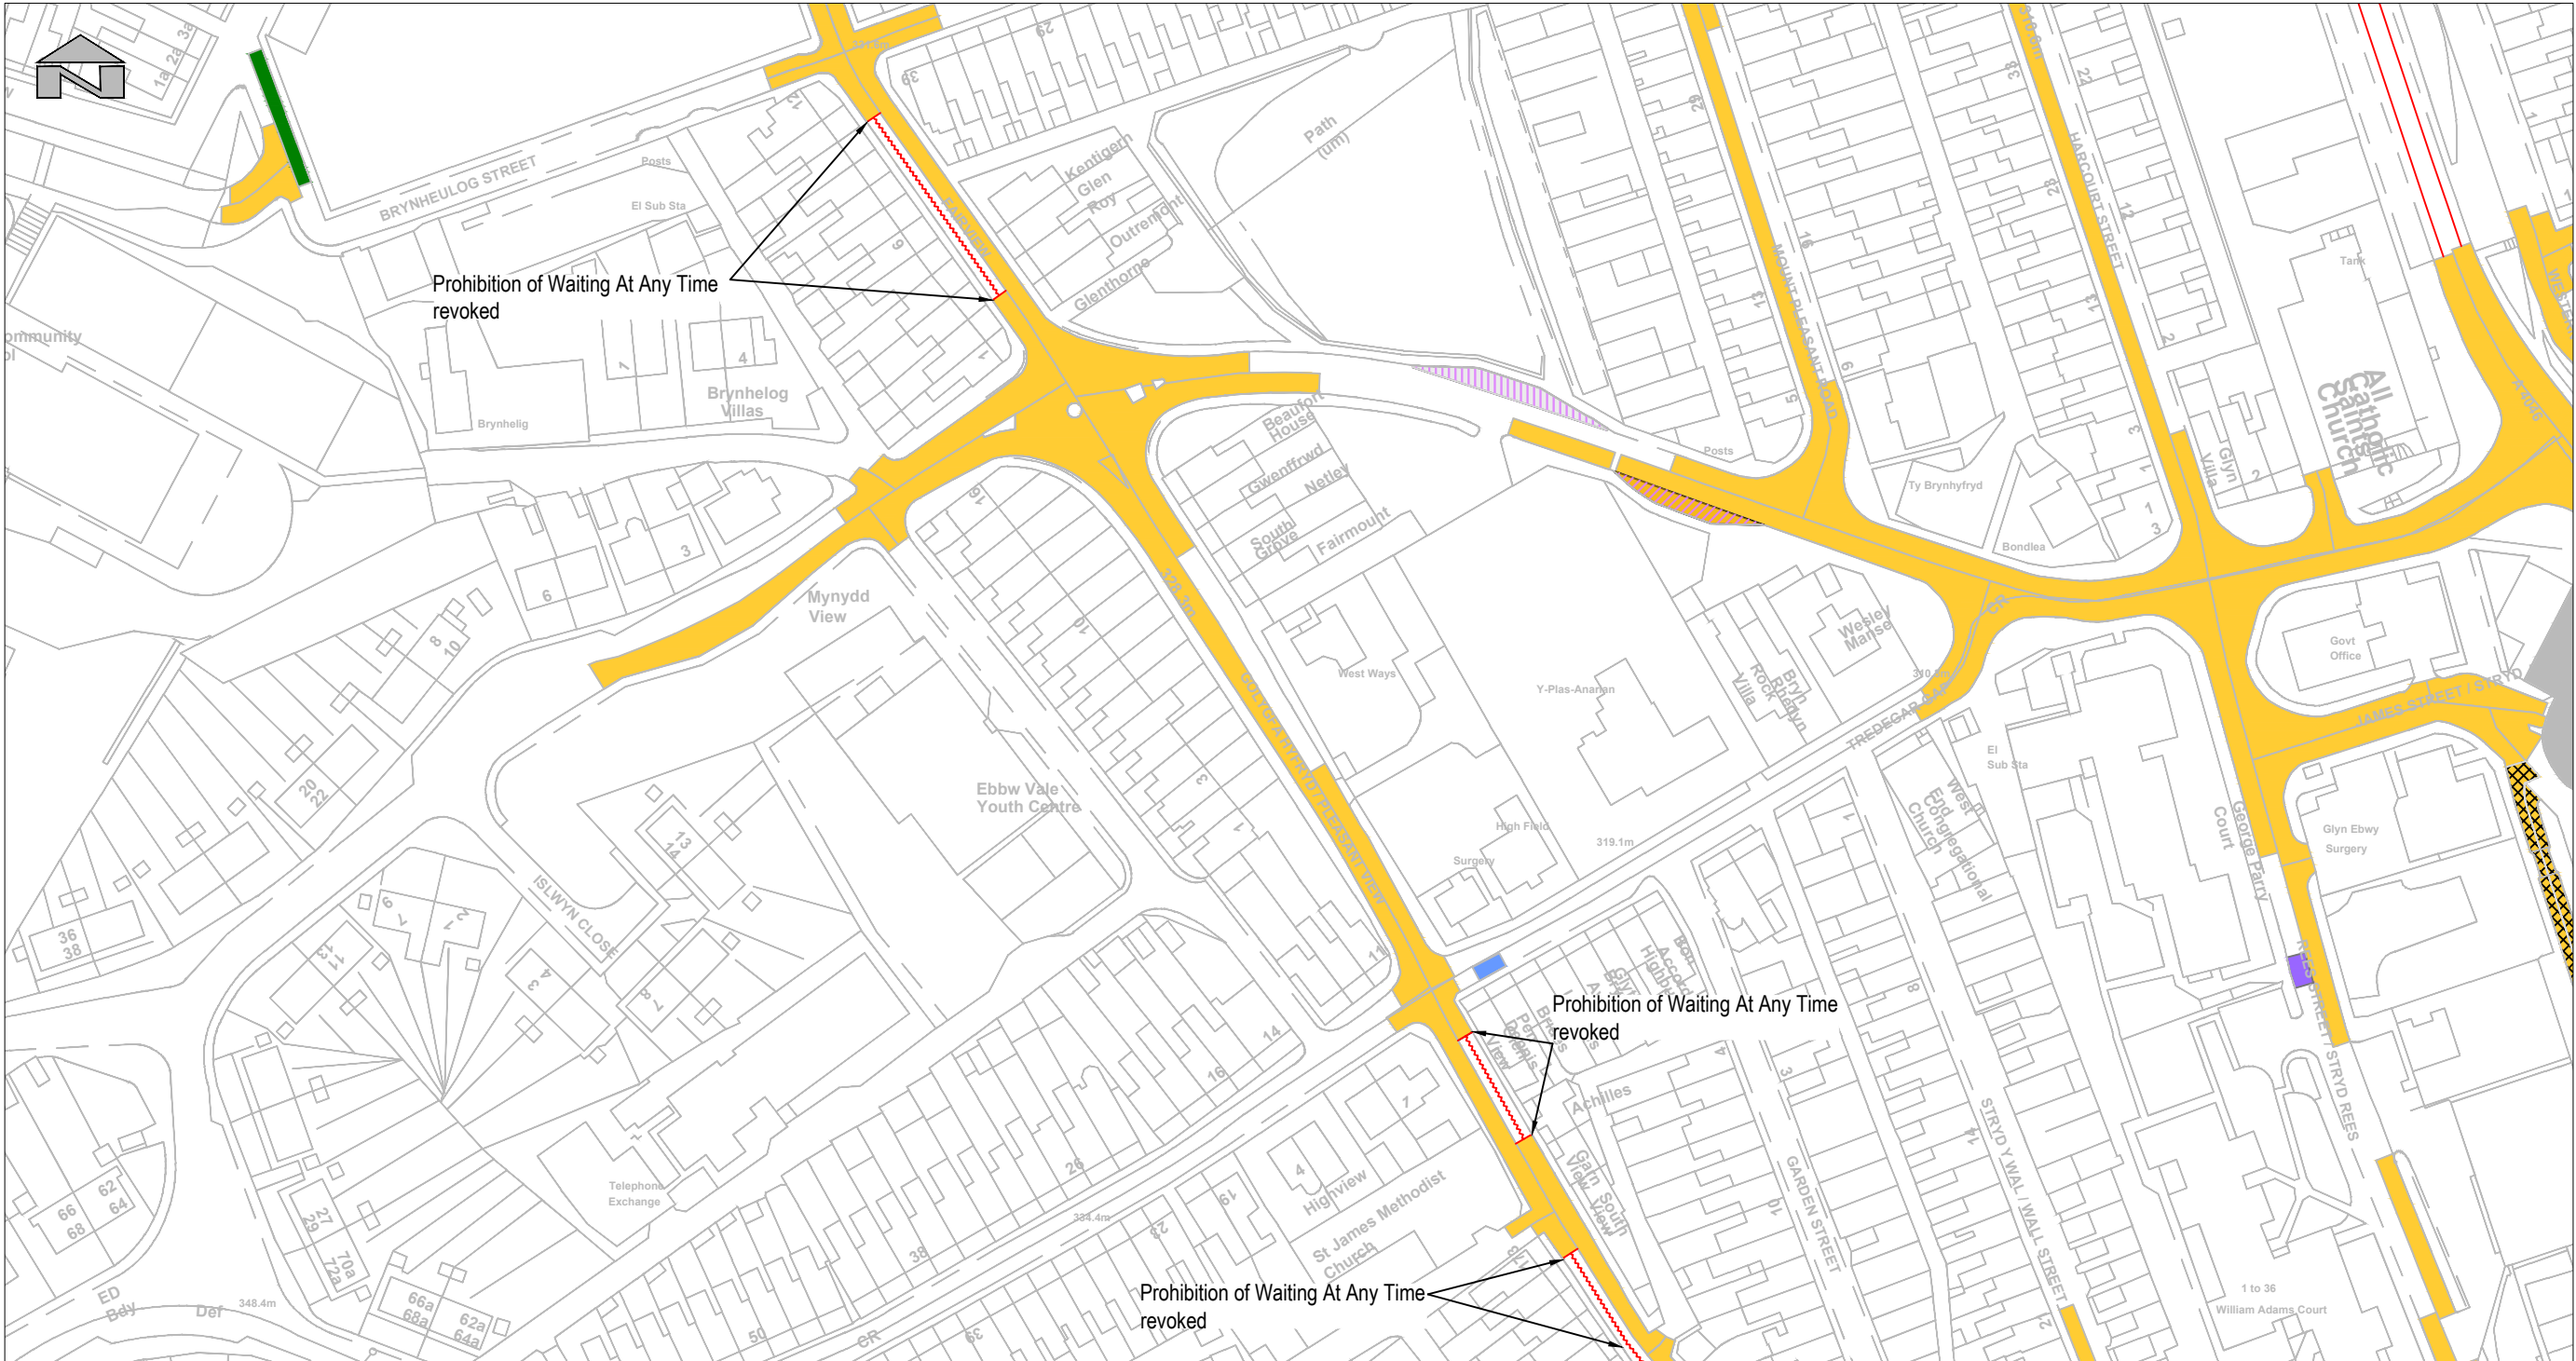

Key:

Existing Prohibition of Waiting At Any Time revoked

Location Plan
Map Reference O21C
Scale 1:1250

SAFETY, HEALTH AND ENVIRONMENTAL INFORMATION	
IN ADDITION TO THE HAZARDS/RISKS NORMALLY ASSOCIATED WITH THE TYPES OF WORK DETAILED ON THIS DRAWING, NOTE THE FOLLOWING	
NO SHE HAZARD IDENTIFIED	
IT IS ASSUMED THAT ALL WORKS WILL BE CARRIED OUT BY A COMPETENT CONTRACTOR WORKING, WHERE APPROPRIATE, TO AN APPROVED METHOD STATEMENT	

© Hawlfraint y Goron a hawliau cronfa ddata 2025 Arolwg Ordnans 100042034
© Crown copyright and database rights 2025 Ordnance Survey 100042034

- Notes
1. This drawing details revised/new restriction types only and is to be read in conjunction with Map References O21,O21A and O21B, which details all other restriction descriptions.

Purpose of Issue	
S2 - Suitable for Information	
Classification	
Confidential	
Client	

Project	
Blaenau Gwent Traffic Order	
Drawing	
Proposed Traffic Order Amendments	
Eureka Place, Ebbw Vale	
Map Reference - O21C	

Scale @ A3	Drawn	Checked	Approved
1:1250	MAJ	IP	IP
Project No.	Date		
CS/099535	27/03/2026		
Drawing Identifier	BS1192 Compliant		
Project - Originator - Zone - Level - File Type - Role - Number	rev		
TOR-WSP-0000-XX-DR-C-O21C	P01		

P01	MJ	IP	IP	Revocation of 'Prohibition of Waiting At Any time' extents revised following consultation.	27/08/2026
P00	MJ	IP	IP	First Issue.	27/03/2026
Rev	Dwn	Chkd	Appd	Description	Date



1 Capital Quarter, Tyndall Street Cardiff CF10 4BZ, UK
T+44 (0) 292 076 920
wsp.com