


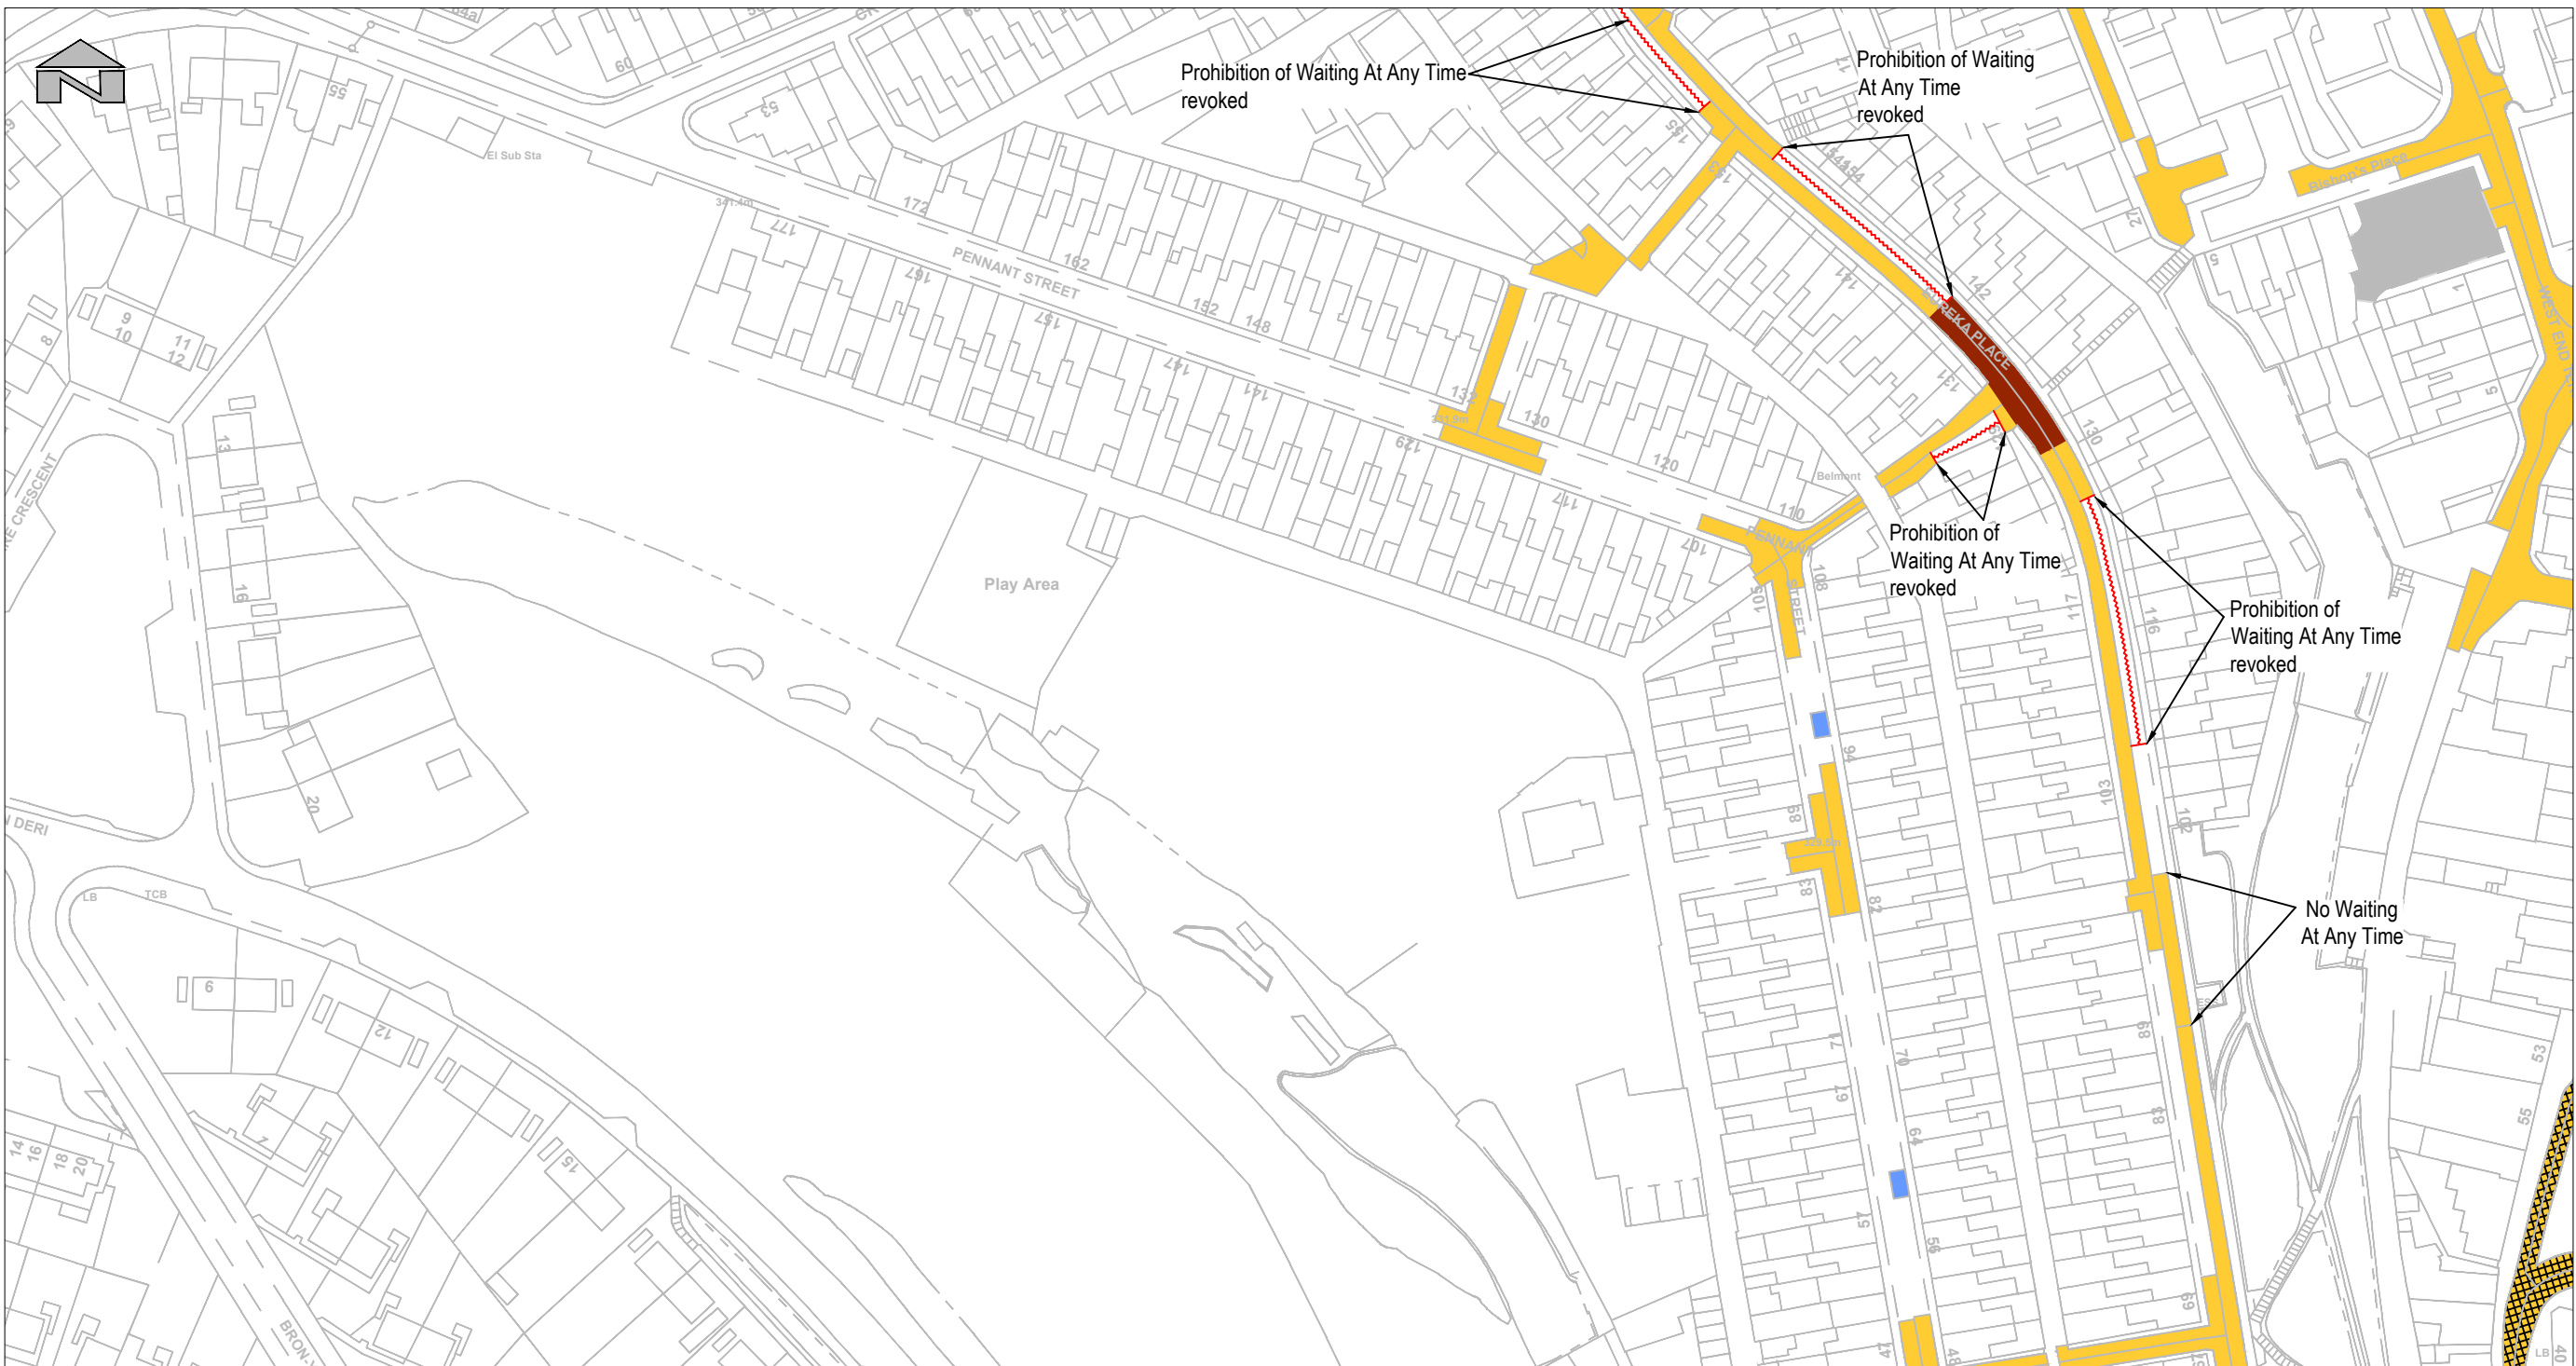

Key:

-  Existing Prohibition of Waiting At Any Time revoked
-  No Waiting At Any Time

Notes

- This drawing details revised/new restriction types only and is to be read in conjunction with Map References O22, which details all other restriction descriptions.

Location Plan
Map Reference O22A
Scale 1:1250

SAFETY, HEALTH AND ENVIRONMENTAL INFORMATION	
IN ADDITION TO THE HAZARDS/RISKS NORMALLY ASSOCIATED WITH THE TYPES OF WORK DETAILED ON THIS DRAWING, NOTE THE FOLLOWING	
NO SHE HAZARD IDENTIFIED	
IT IS ASSUMED THAT ALL WORKS WILL BE CARRIED OUT BY A COMPETENT CONTRACTOR WORKING, WHERE APPROPRIATE, TO AN APPROVED METHOD STATEMENT	

© Hawlfraint y Goron a hawliau cronfa ddata 2025 Arolwg Ordnans 100042034
© Crown copyright and database rights 2025 Ordnance Survey 100042034

Purpose of Issue
S2 - Suitable for Information

Classification
Confidential

Client



Project
Blaenau Gwent Traffic Order

Drawing
Proposed Traffic Order Amendments
Eureka Place, Ebbw Vale
Map Reference - O22A

Scale @ A3	Drawn	Checked	Approved
1:1250	MAJ	IP	IP
Project No.		Date	
CS/099535		27/03/2026	
Drawing Identifier		BS1192 Compliant	
Project - Originator - Zone - Level - File Type - Role - Number		rev	
TOR-WSP-0000-XX-DR-C-O22A		P00	

P00	MJ	IP	IP	First Issue.	27/03/2026
Rev	Drawn	Chkd	App'd	Description	Date



1 Capital Quarter, Tyndall Street Cardiff CF10 4BZ, UK
T+44 (0) 292 076 920
wsp.com